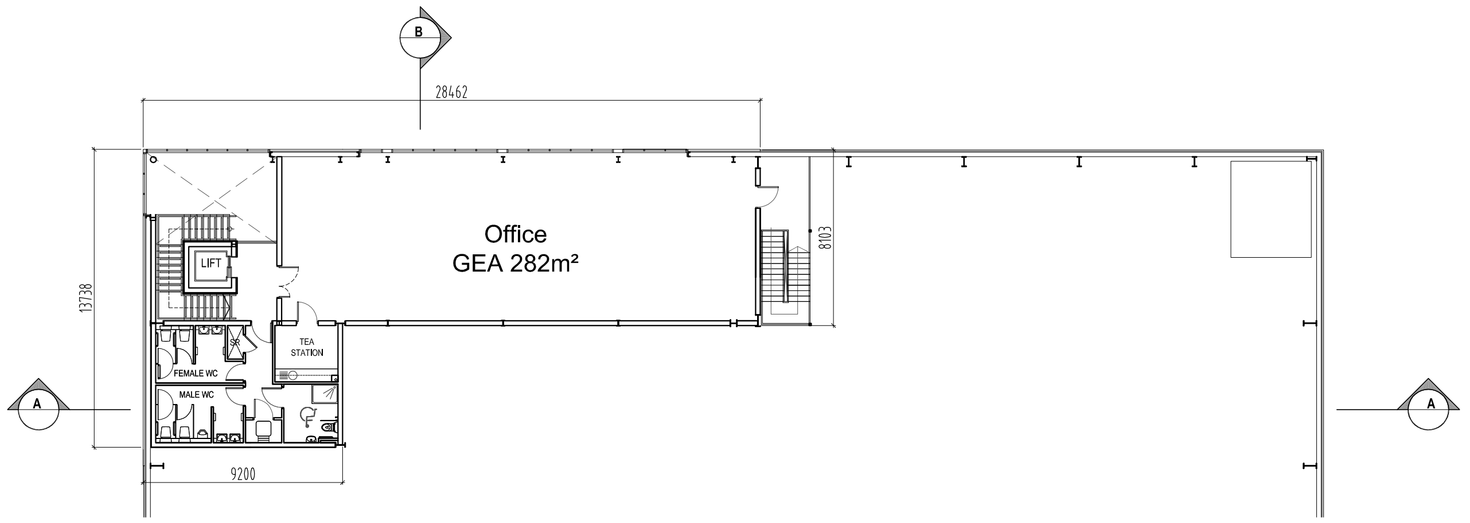

2 FIRST FLOOR PLAN
Scale: 1:200

Schedule of Approximate Gross External Area (GEA)	
Warehouse	3234
Office (Ground)	74
Office (First)	282
TOTAL	3590 sq.m (GEA)

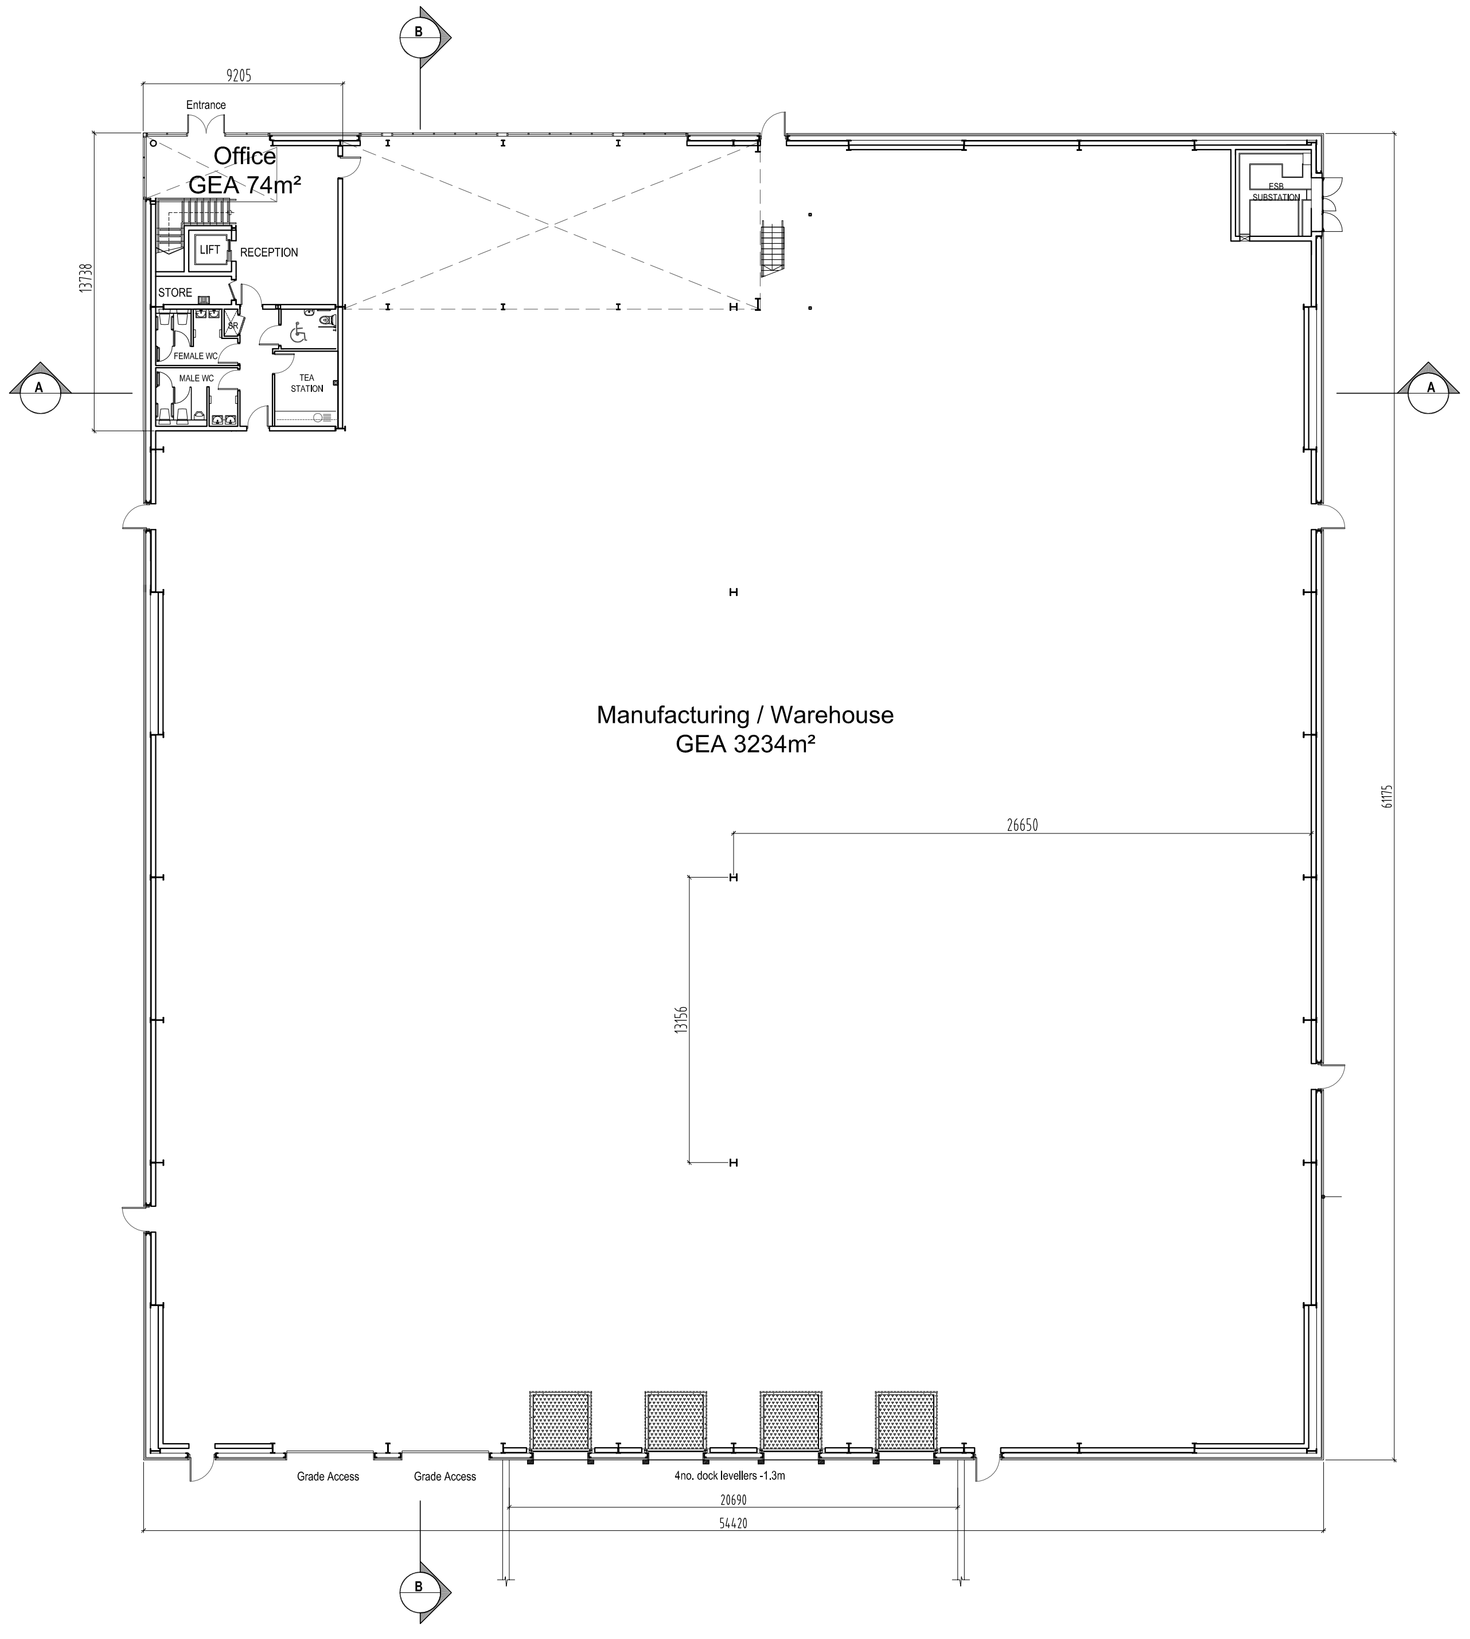

1 GROUND FLOOR PLAN
Scale: 1:200

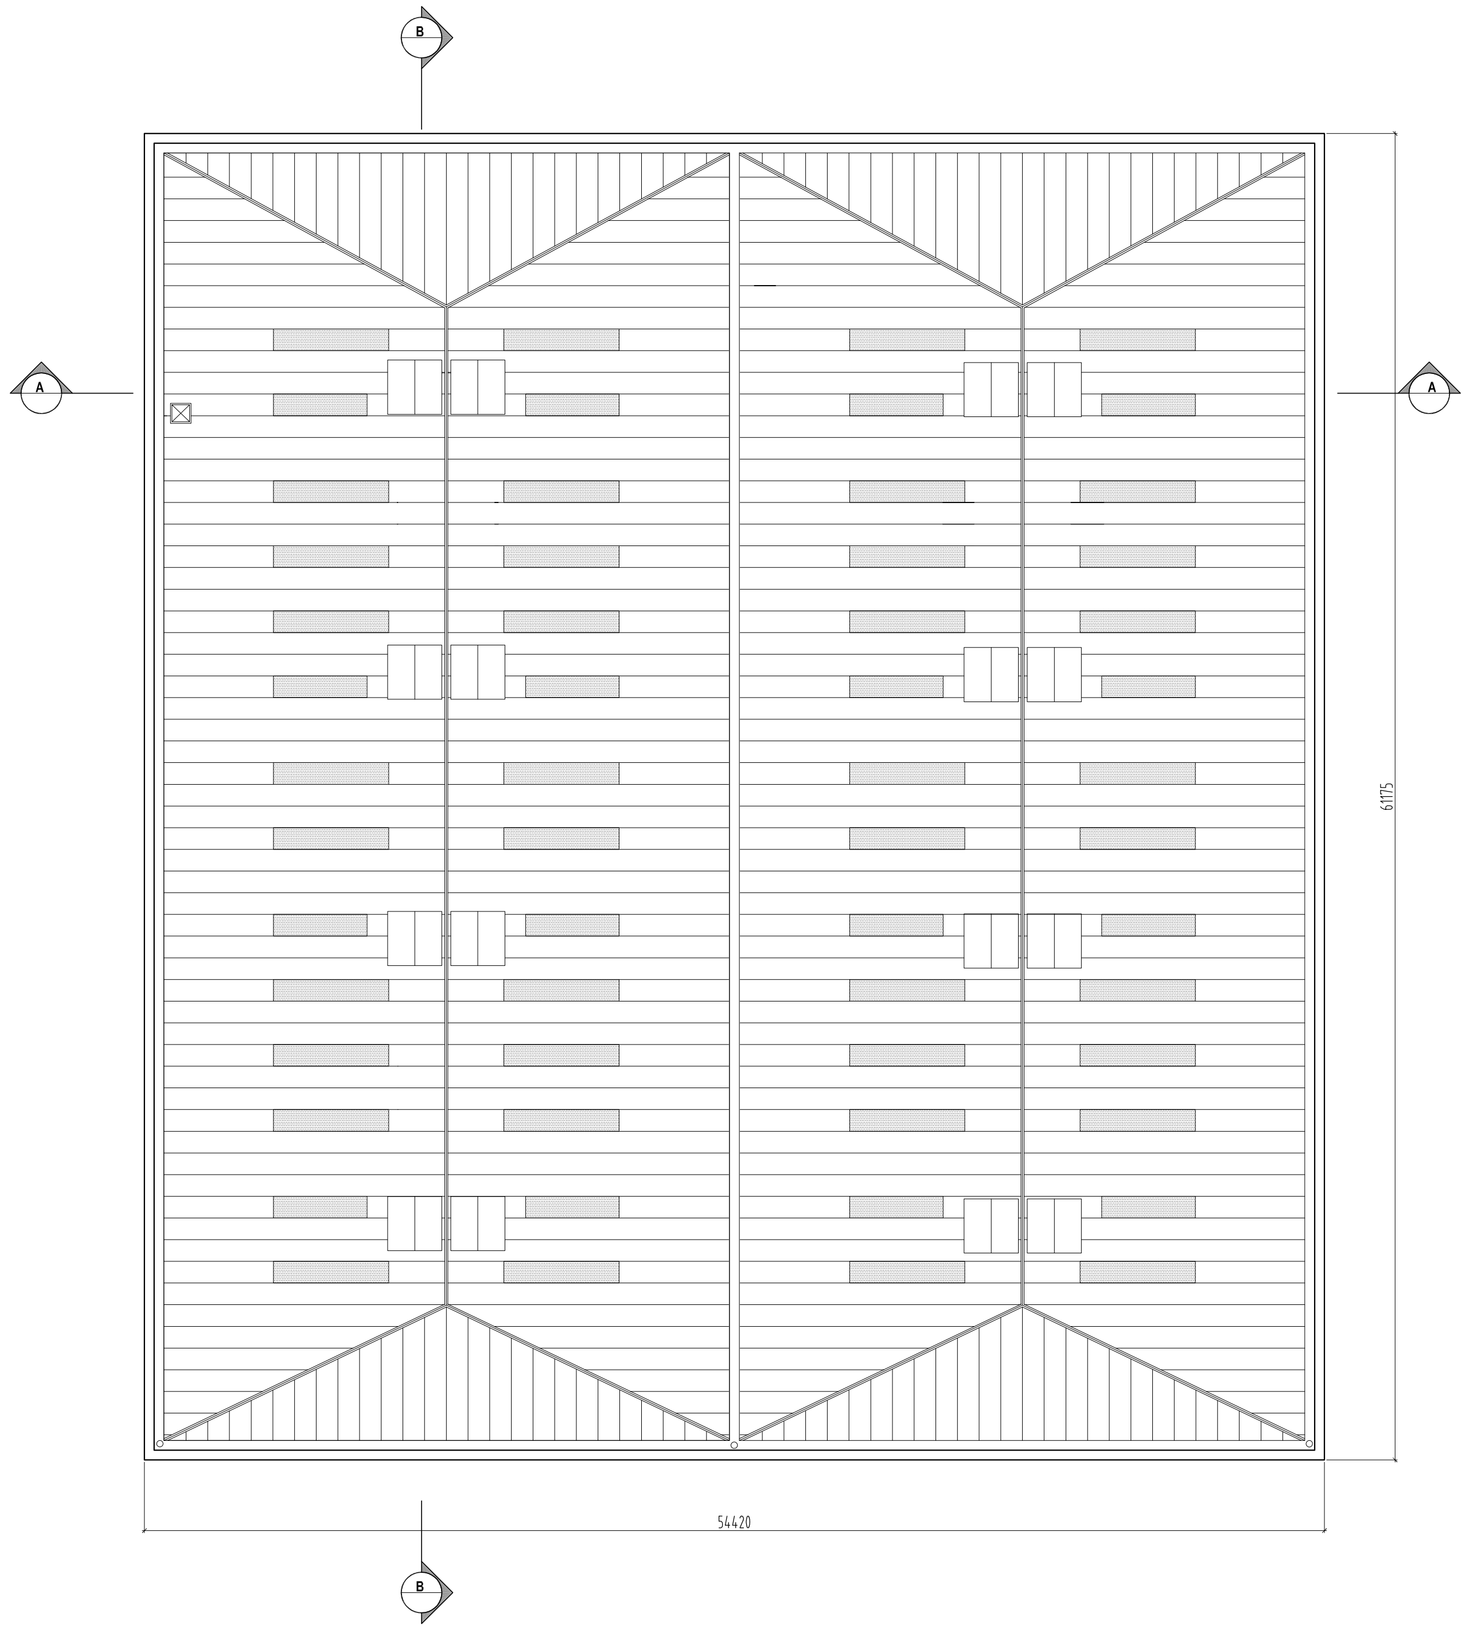

3 ROOF PLAN
Scale: 1:200

COPYRIGHT:
The design and details shown on this drawing are applicable to their project only and may not be reproduced in whole or in part or be used for any other project or purpose without the written permission of The O'Toole Partnership Architects with whom copyright resides.

DO NOT SCALE from this drawing. Use figured dimensions. Contractor to check all dimensions on site prior to commencement of works. Any discrepancies are to be referred to the ARCHITECT.

KEY PLAN:

N

REVISIONS

DATE	REV.	BY.	CHECKED	DESCRIPTION

TOTP Architects
The O'Toole Partnership

49 Upper Mount Street
Dublin 2, Ireland
T + 353 1 703 7800
M + 353 866005670
W www.totarch.ie
E info@totarch.ie

PROJECT:
ROHAN HOLDINGS
DUBLIN AIRPORT LOGISTICS PARK

STAGE:
MARKETING

DRAWING TITLE:
HARRIER HOUSE
FLOOR & ROOF PLANS

DATE:	JANUARY 2018	DRAWING NO:	
SCALE:	1:200		
DRAWN:	DS		
CHECKED:		SHEET SIZE:	REVISION:
JOB NO:	1771	A1L	*
FILE NAME:			